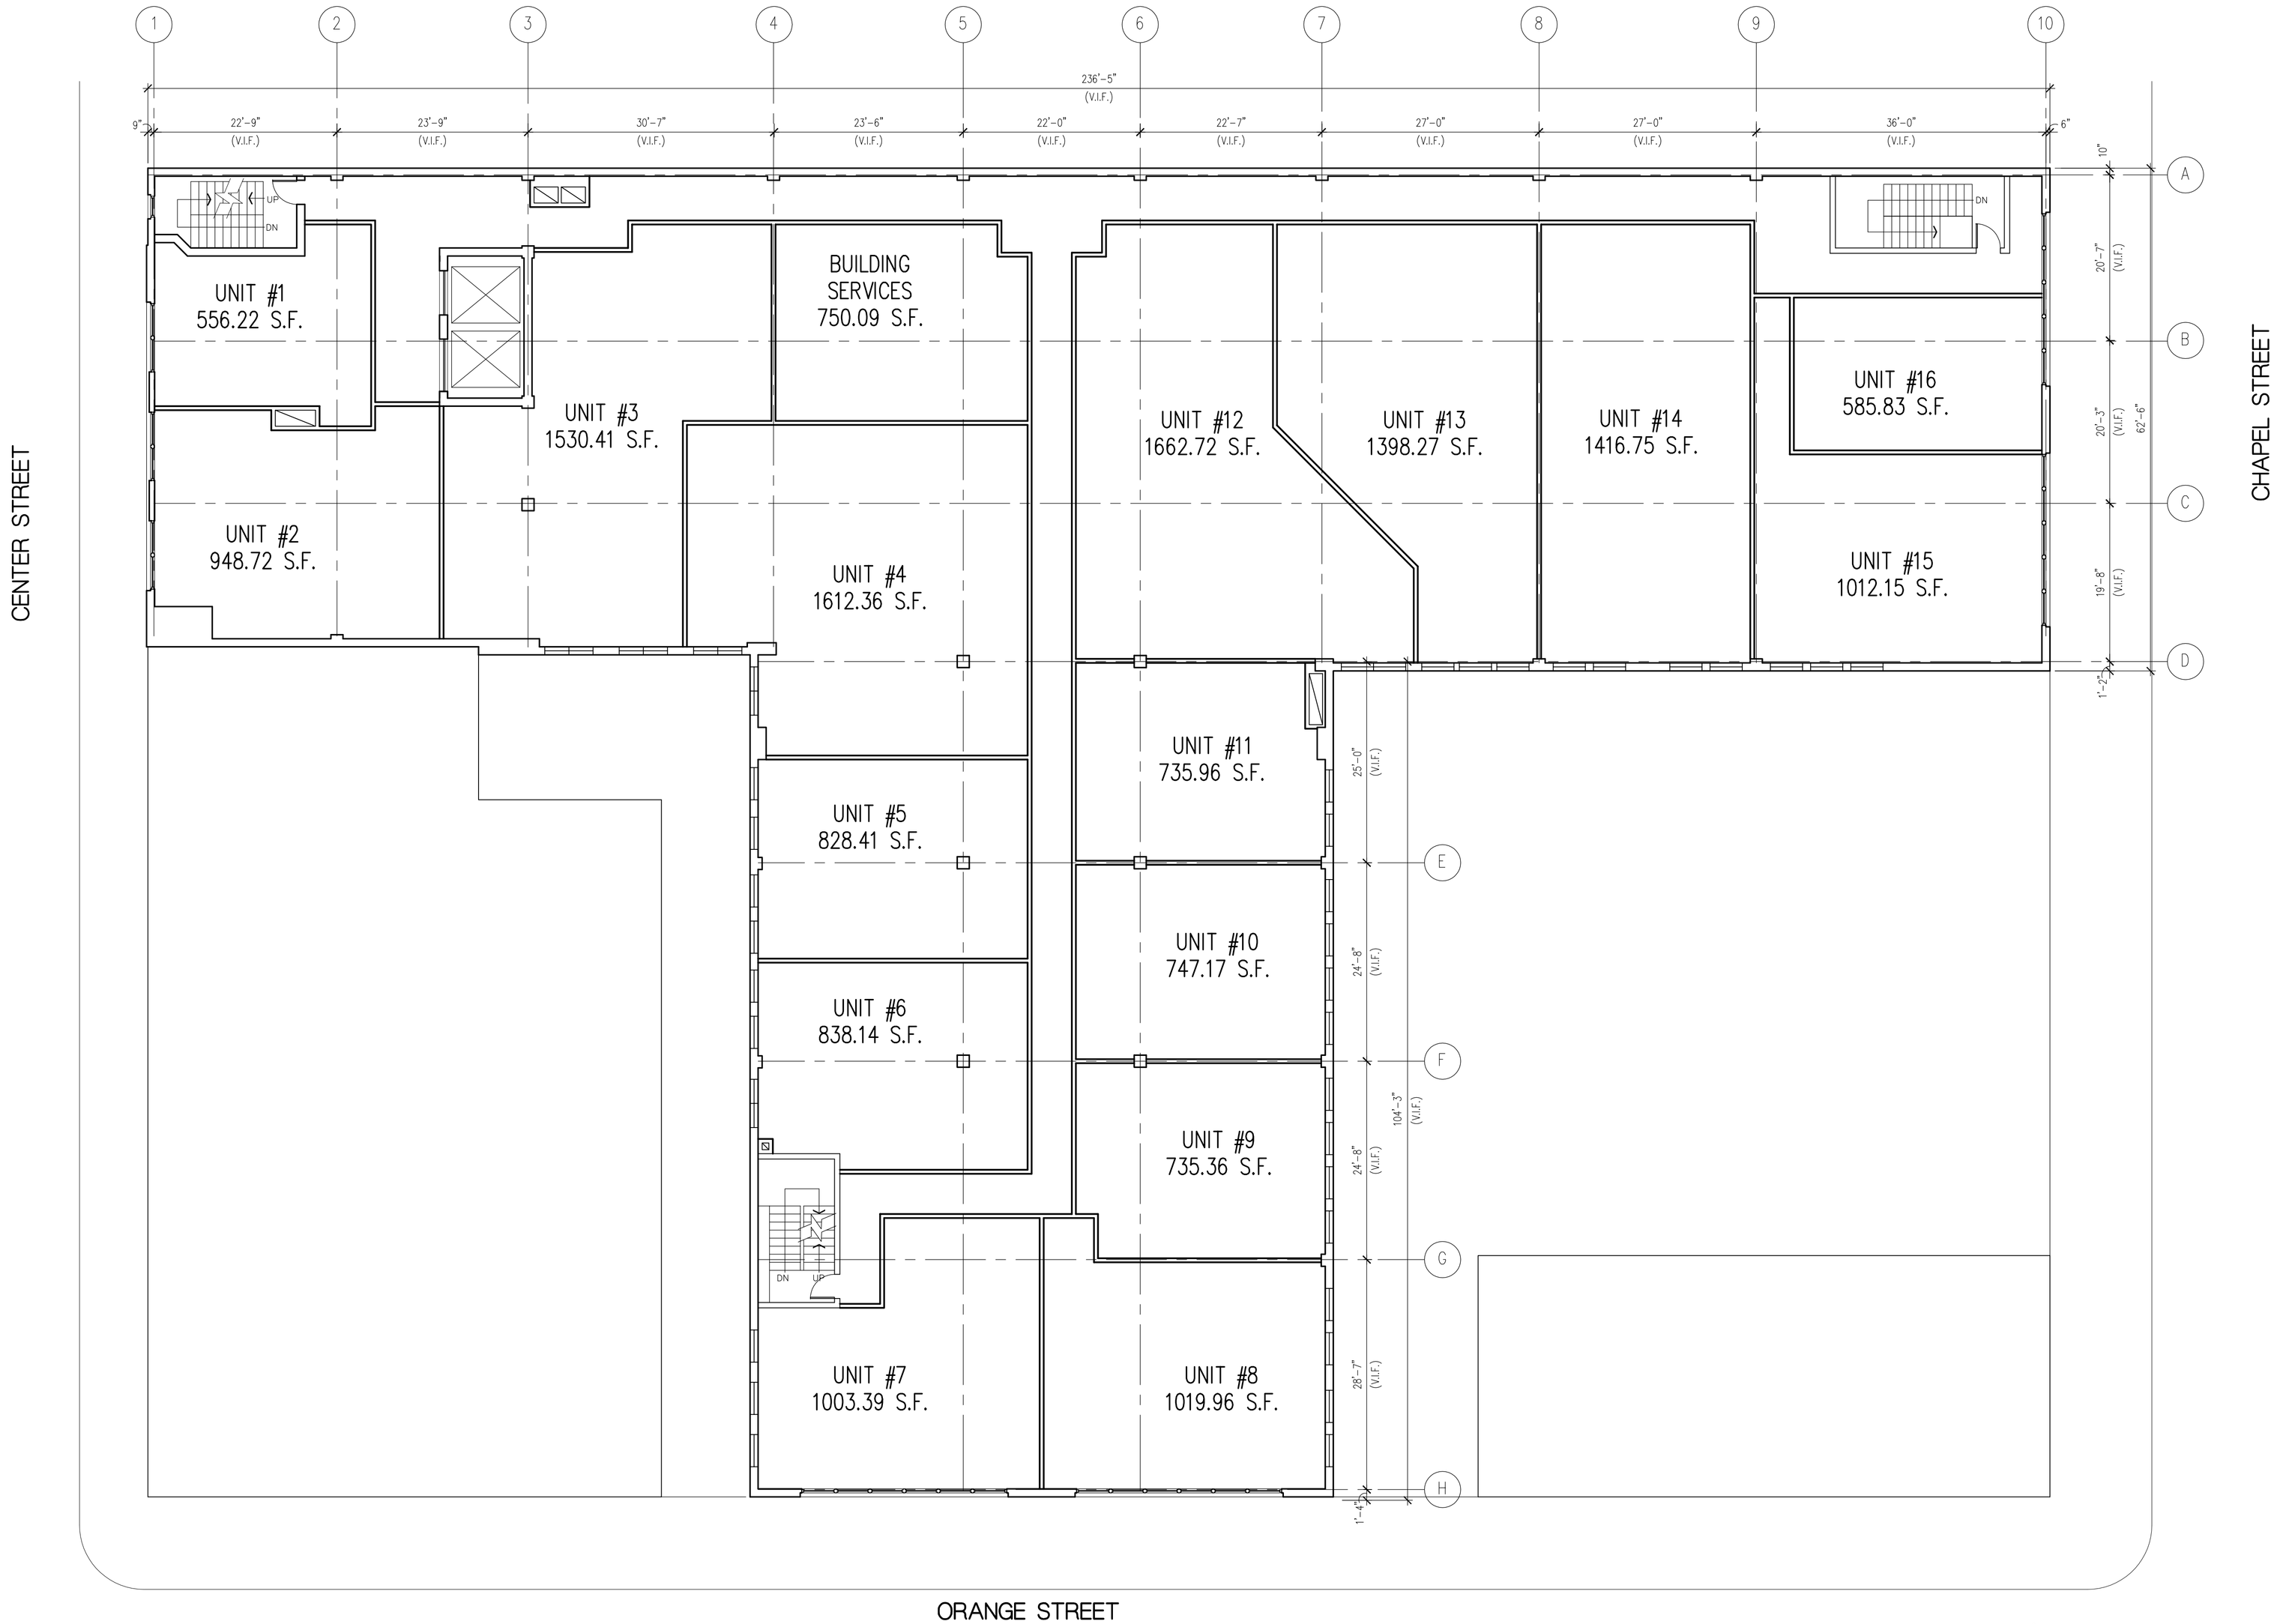

1 A4 PROPOSED SECOND FLOOR PLAN
SCALE: 1" = 10'-0"

16 APARTMENT UNITS

0 10' 20'

N

GENERAL NOTES

NO.	REFERENCE	DATE

JOHN A. MATTHEWS A.I.A.
ARCHITECTURE AND PLANNING
817 BOSTON POST ROAD PO BOX 823 MADISON CT 06443
203 245-0110 FAX 203 245-0162

JOB

96 ORANGE STREET
NEW HAVEN, CONNECTICUT 06510

TITLE OF SHEET

PROPOSED SECOND FLOOR PLAN

JOB NUMBER
07030

SHEET NUMBER
A4

STAGE
PRELIMINARY

DATE
4/24/07